A0

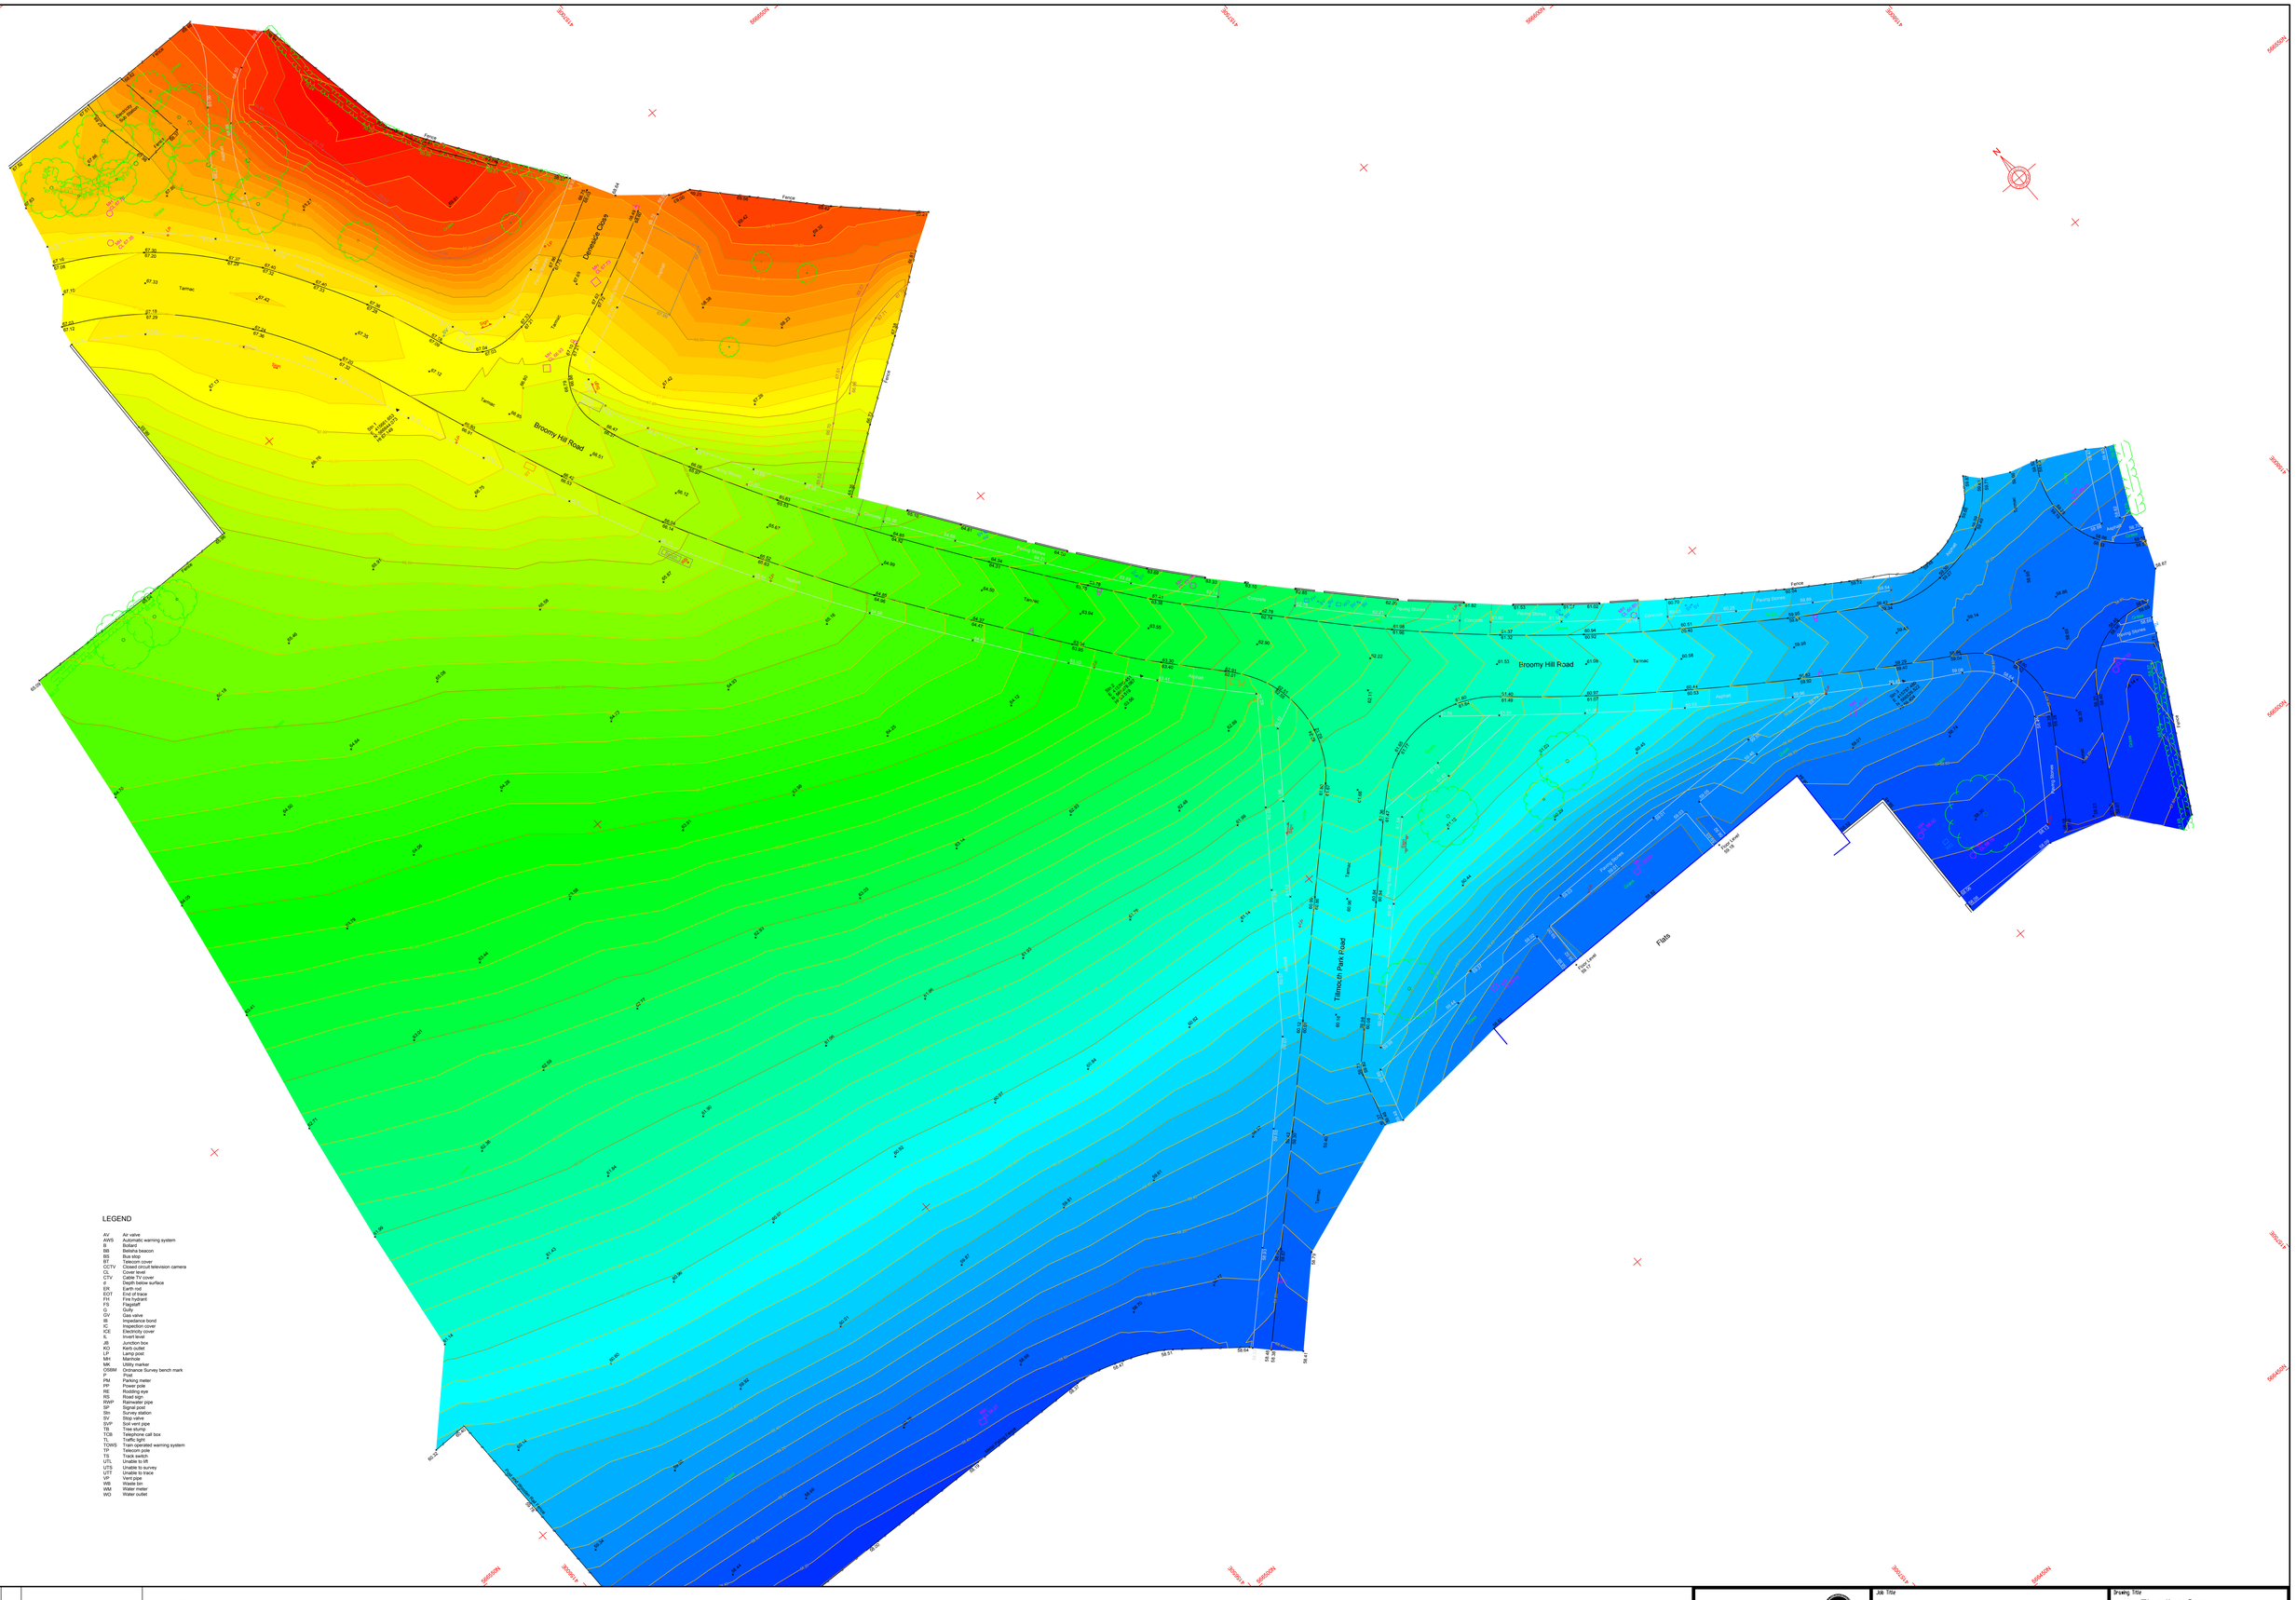

LEGEND

AV	Air valve
AWS	Automatic warning system
B	Bollard
BB	Bellaha beacon
BS	Bus stop
BT	Telecom cover
CCTV	Closed circuit television camera
CL	Cover level
CTV	Cable TV cover
d	Depth below surface
ER	Earth rod
FH	Fire hydrant
FH	Fire hydrant
FS	Flagstaff
G	Gully
GV	Gas valve
IB	Inspection bond
IC	Inspection cover
ICE	Electricity cover
IL	Invert level
JB	Junction box
KO	Kerb outlet
LP	Lamp post
MH	Manhole
MK	Utility marker
OSBM	Ordnance Survey bench mark
P	Post
PM	Parking meter
RE	Rodding eye
RE	Rodding eye
RS	Road sign
RWP	Rainwater pipe
SP	Signal post
Stn	Survey station
SV	Stop valve
SVP	Soil vent pipe
TB	Tree stump
TCB	Telephone call box
TL	Traffic light
TOWS	Train operated warning system
TP	Transformer
TS	Track switch
UTL	Unable to lift
UTS	Unable to survey
UTT	Unable to trace
VR	Vent pipe
WB	Waste bin
WM	Water meter
WO	Water outlet

Rev	Date	By	Notes

CONTROL INFORMATION

GRID	National Grid
DATUM	Ordnance Datum (OSGM02)
VALUE	Taken From GPS
LOCATION	

© ACADEMY GEOMATICS LTD.

academy geomatics
CHARTERED LAND SURVEYORS
Unit J30 The Avenues Eleventh Avenue North
Team Valley Gateshead NE11 0NJ
Tel (0191) 491 3444 Fax (0191) 491 3477

Job Title
Sample
North East England

Drawing Title
Flooding Survey

Scales	1:200	Date	01/01/20
Survey	MS	Drawn	MD
		Checked	AL
Drawing Status	ISSUE	Job No.	2779
		Drawing No.	01
		Rev.	